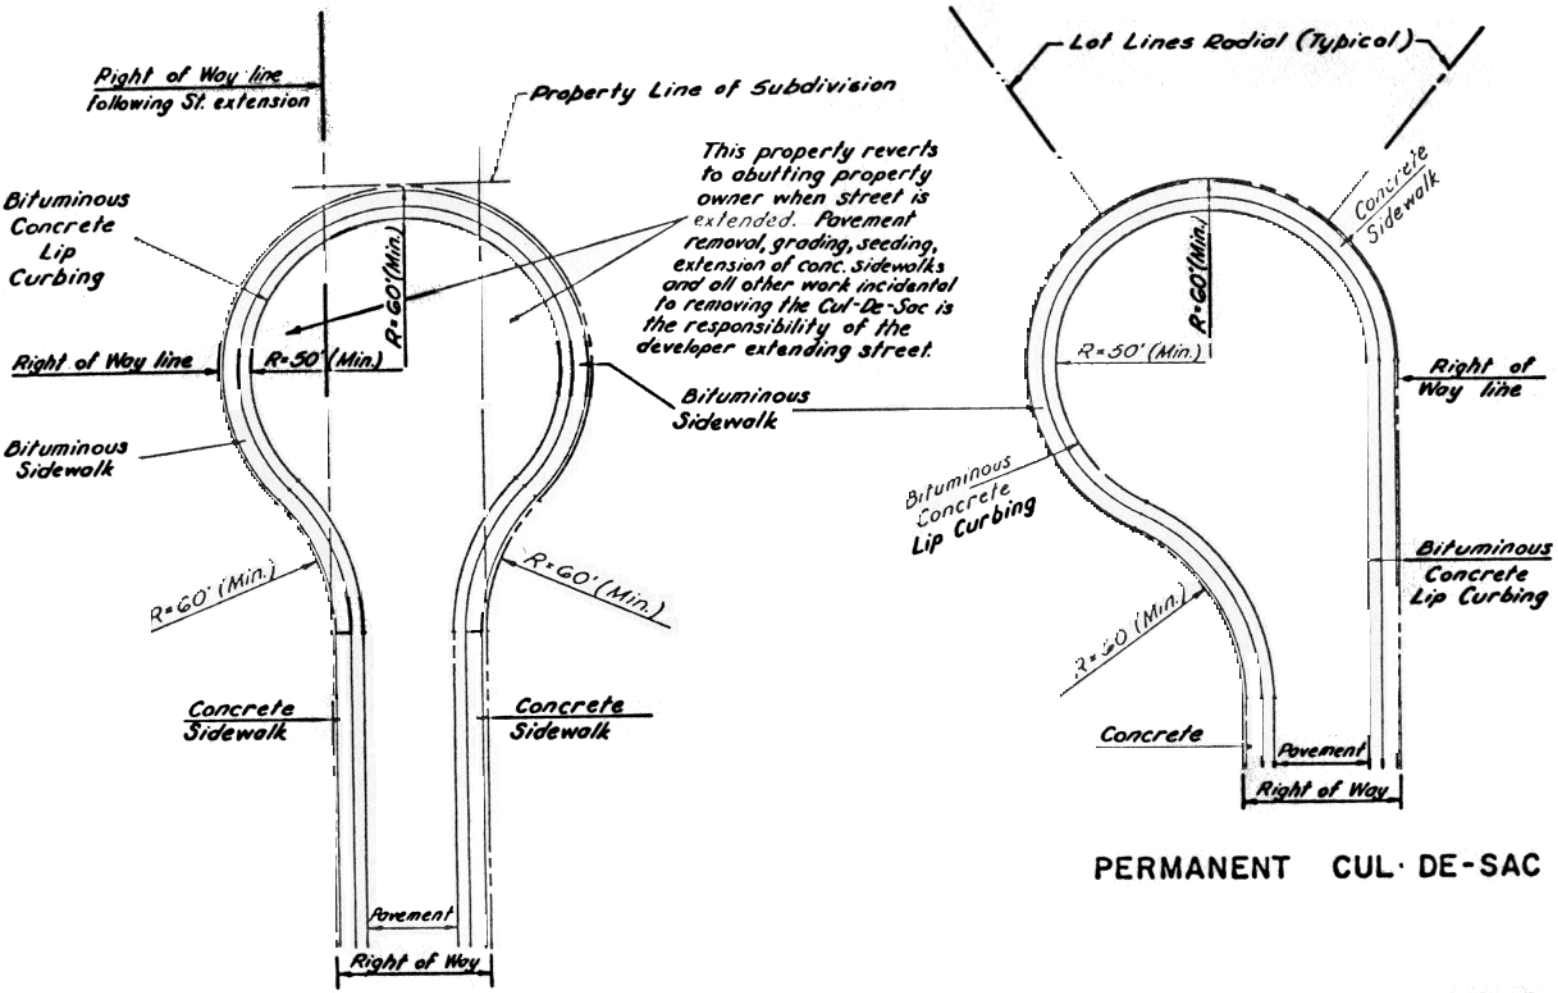

TEMPORARY CUL-DE-SAC

PERMANENT CUL-DE-SAC

TOWN OF EAST HARTFORD, CONN.
STANDARD DETAIL

CUL-DE-SAC

APPROVED Anthony F. Kagan
CHAIRMAN T.P. & Z. COMMISSION

Arthur J. Mullen
DIRECTOR OF PUBLIC WORKS

DATE July 5, 1984

NO.	DESCRIPTION	DATE	APPROVED

REVISIONS