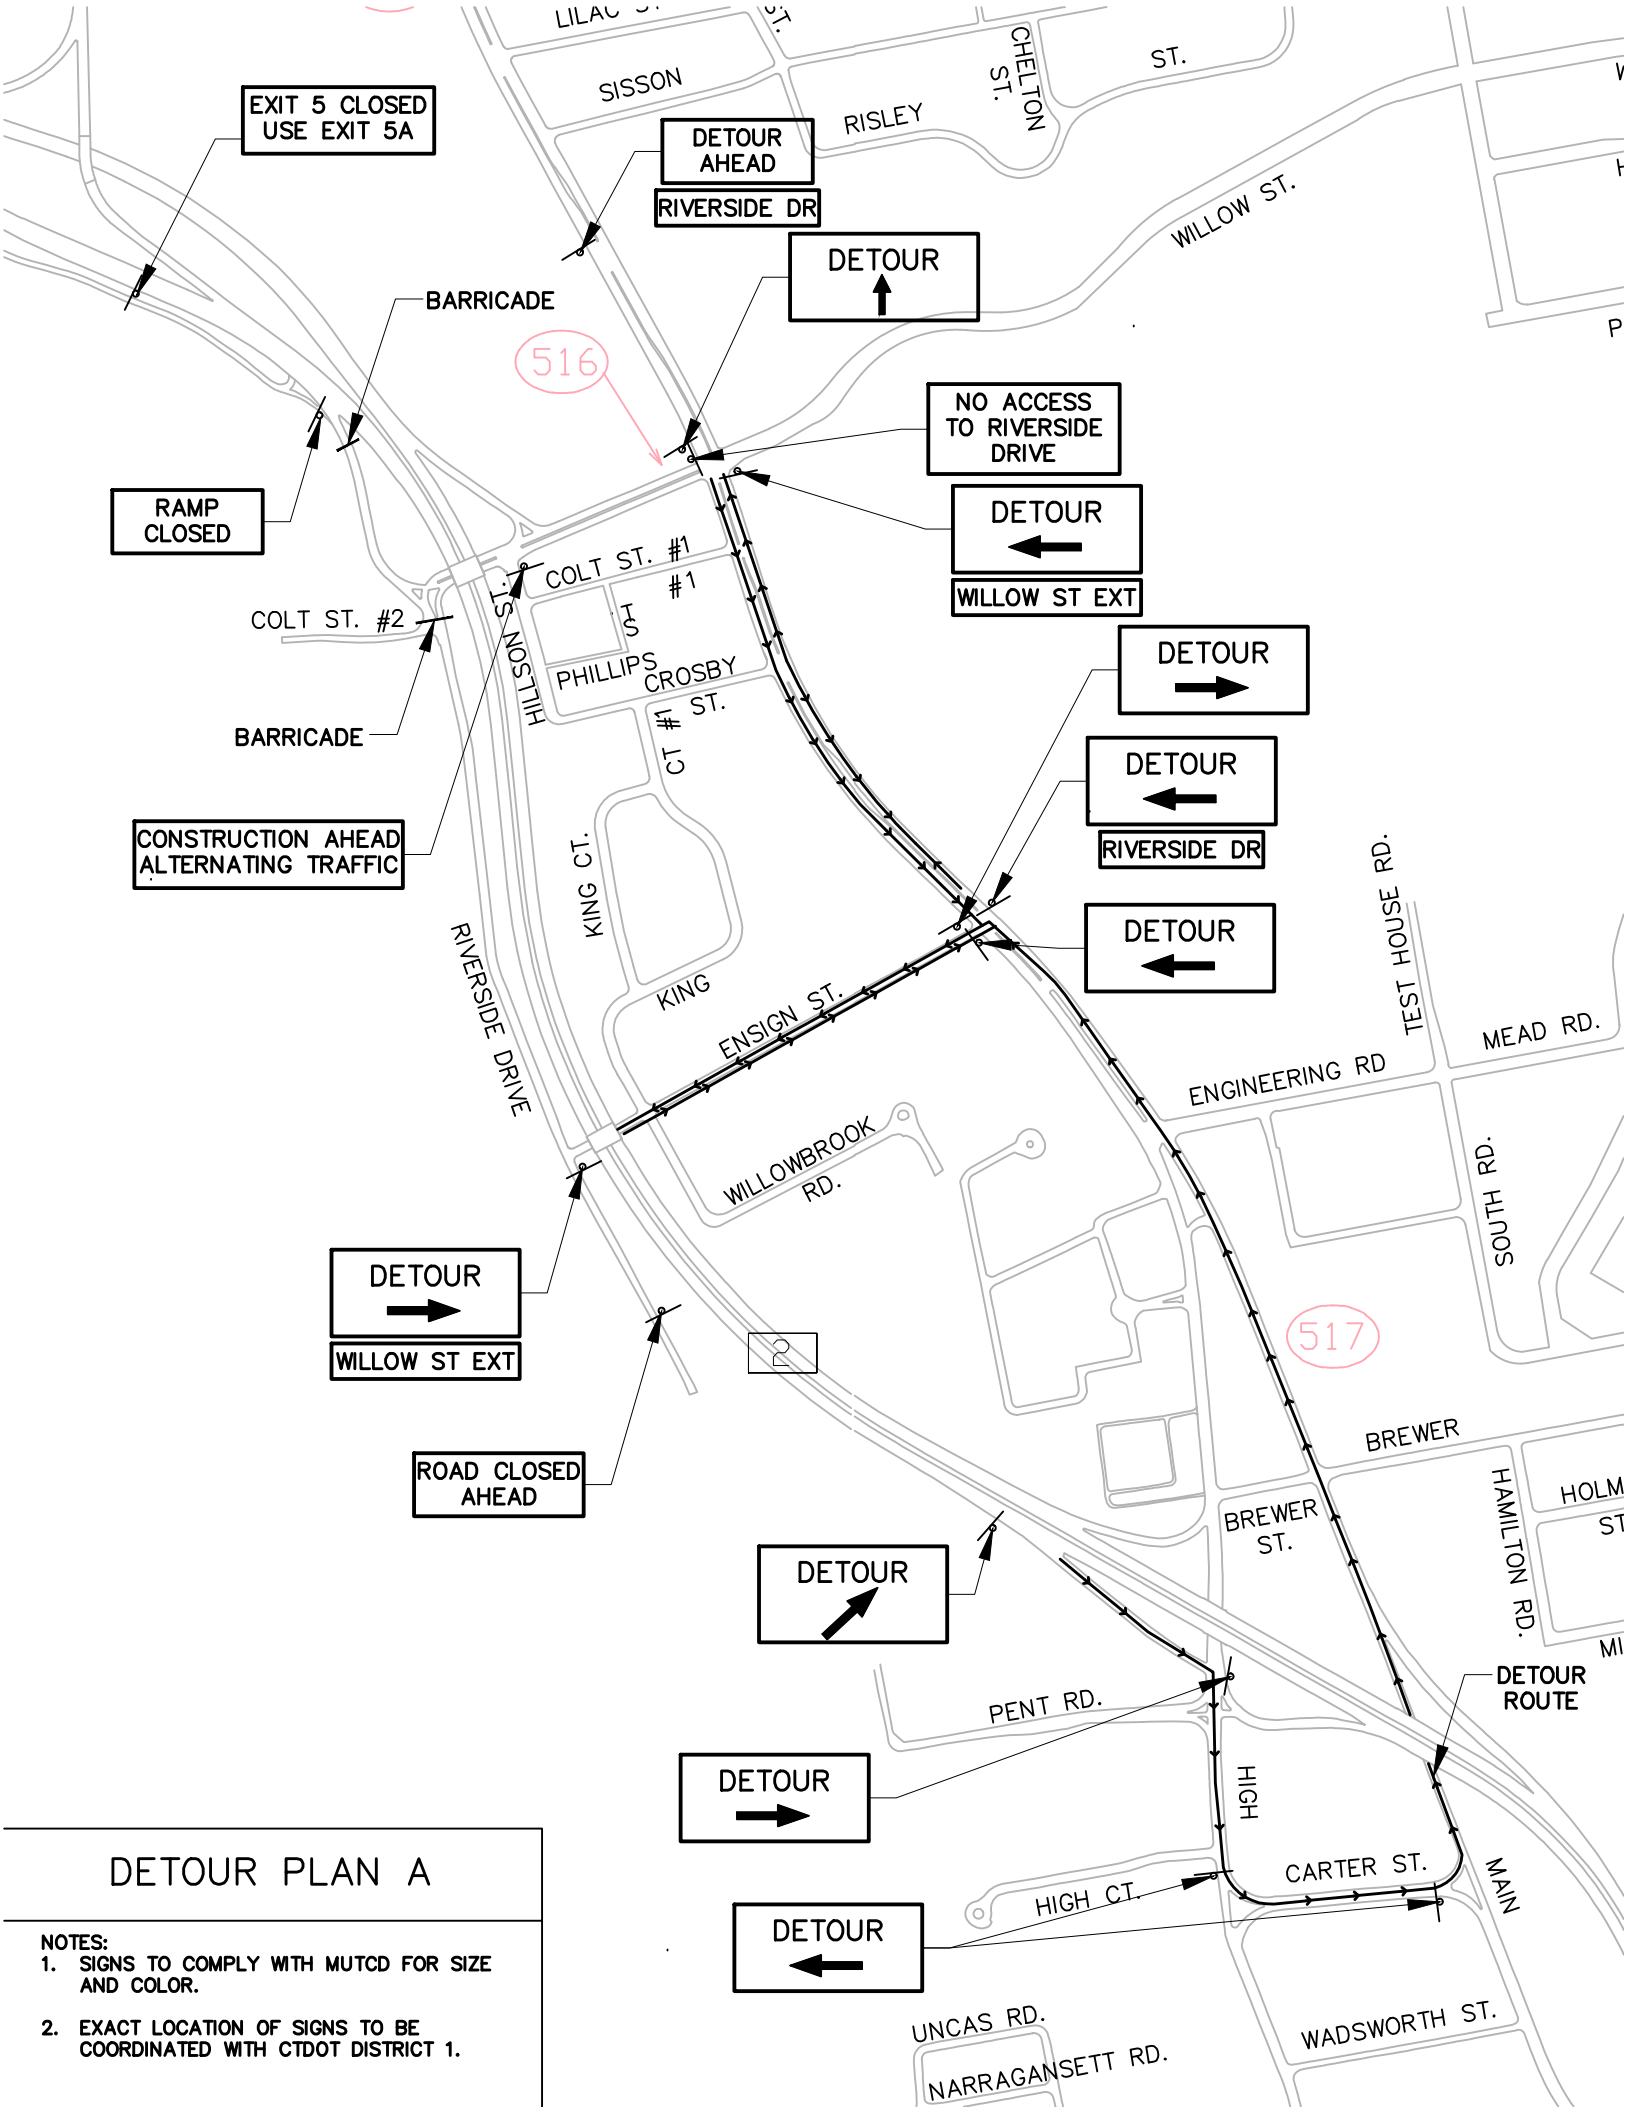

DETOUR PLAN A

NOTES:
1. SIGNS TO COMPLY WITH MUTCD FOR SIZE AND COLOR.
2. EXACT LOCATION OF SIGNS TO BE COORDINATED WITH CTDOT DISTRICT 1.